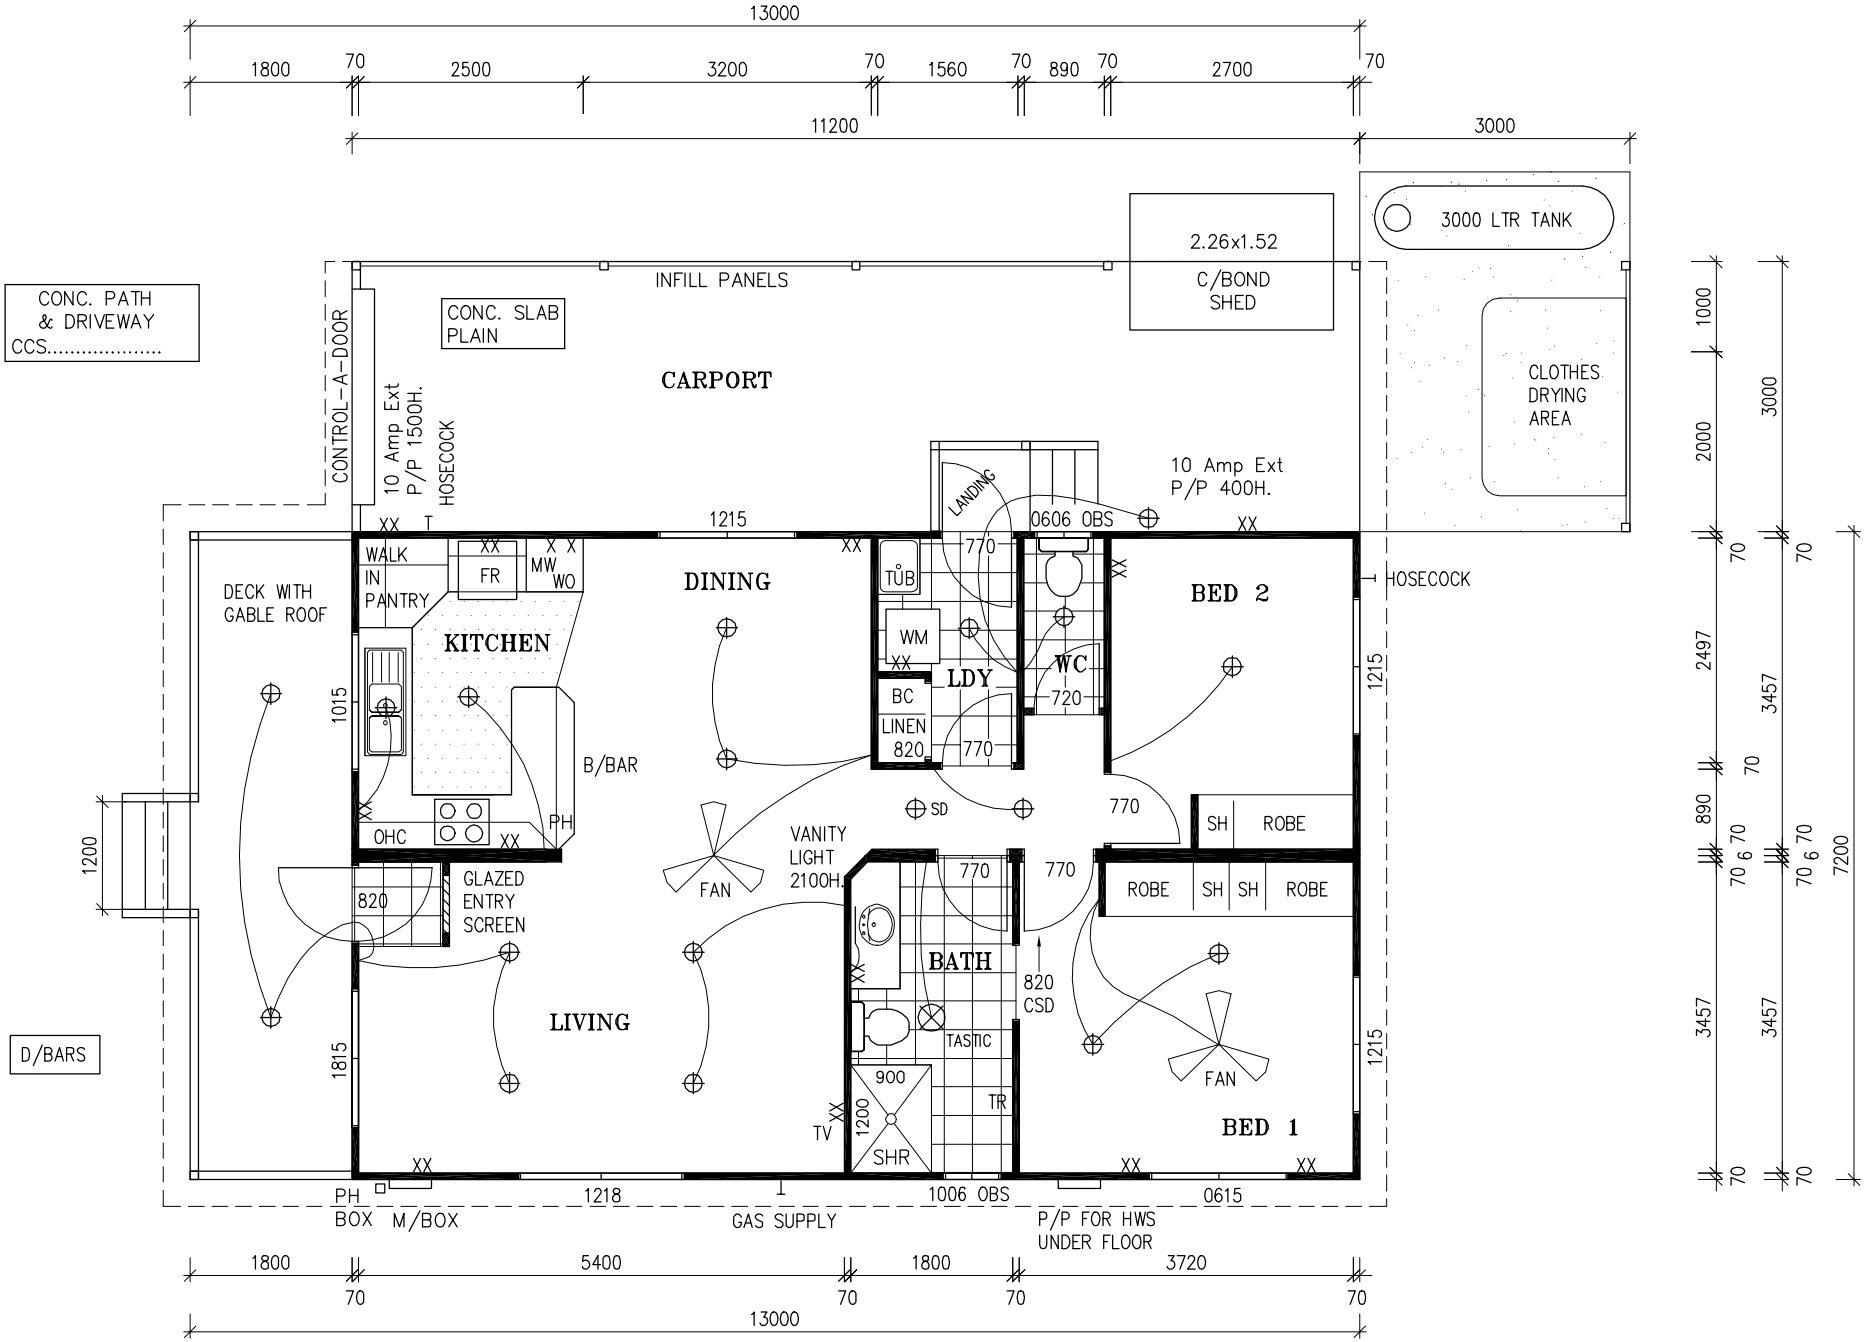

DWG 042068	DATE 01-09-08
N.T.S.	CUSTOM RANGE

DESIGN

Dover

PROPOSED RESIDENTIAL UNIT
FOR STANDARD LAYOUT
SITE 00
BROOKHAVEN

NORFOLK

0000